Side elevations apply to specific plots only - refer to site plan for locations

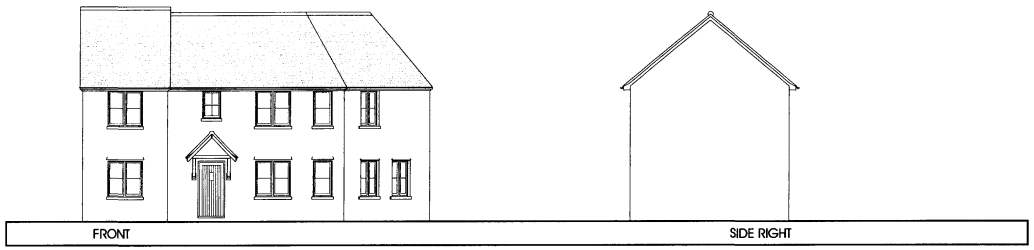

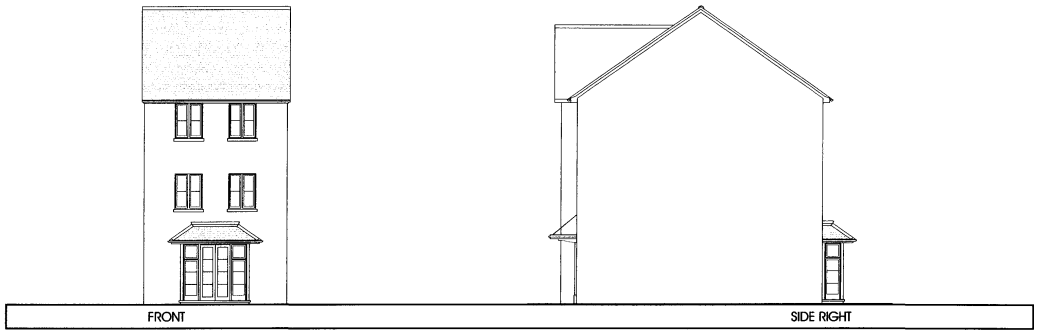

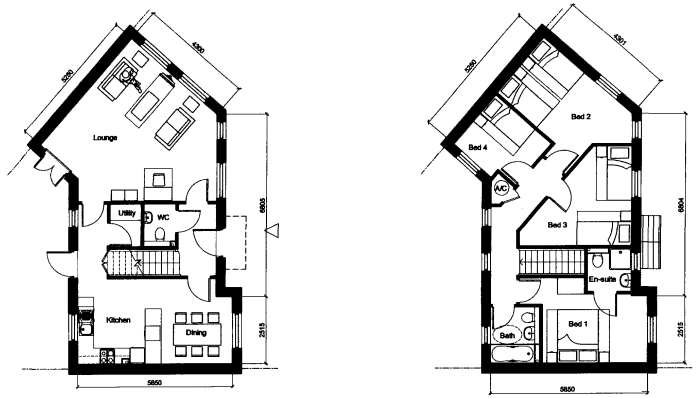

GROUND FLOOR FIRST FLOOR

4P HOUSE TYPE (120.9m²)
4 Bed House

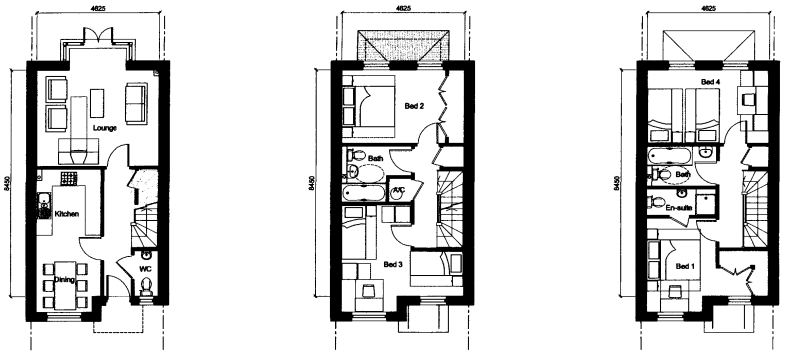

GROUND FLOOR FIRST FLOOR

4H HOUSE TYPE (122.8m²)
4 Bed House

MC 2006/0093 ORIGINAL

MEDWAY
24 JAN 2006
RECEIVED

Persimmon Homes S.E.

Rev A 18.01.06 Type 4M removed in accordance with council letter dated 21.12.05. Type 4H added and updated as per comments from client 12.01.06. (ed) ( )

Medway Gate
Cuxton

title Phase 1 House Types 4P/ 4H
drawing no A3760/2.1/36 Rev A
drawn AJ/PRB
checked
scale 1:100
date 12.05

PRP